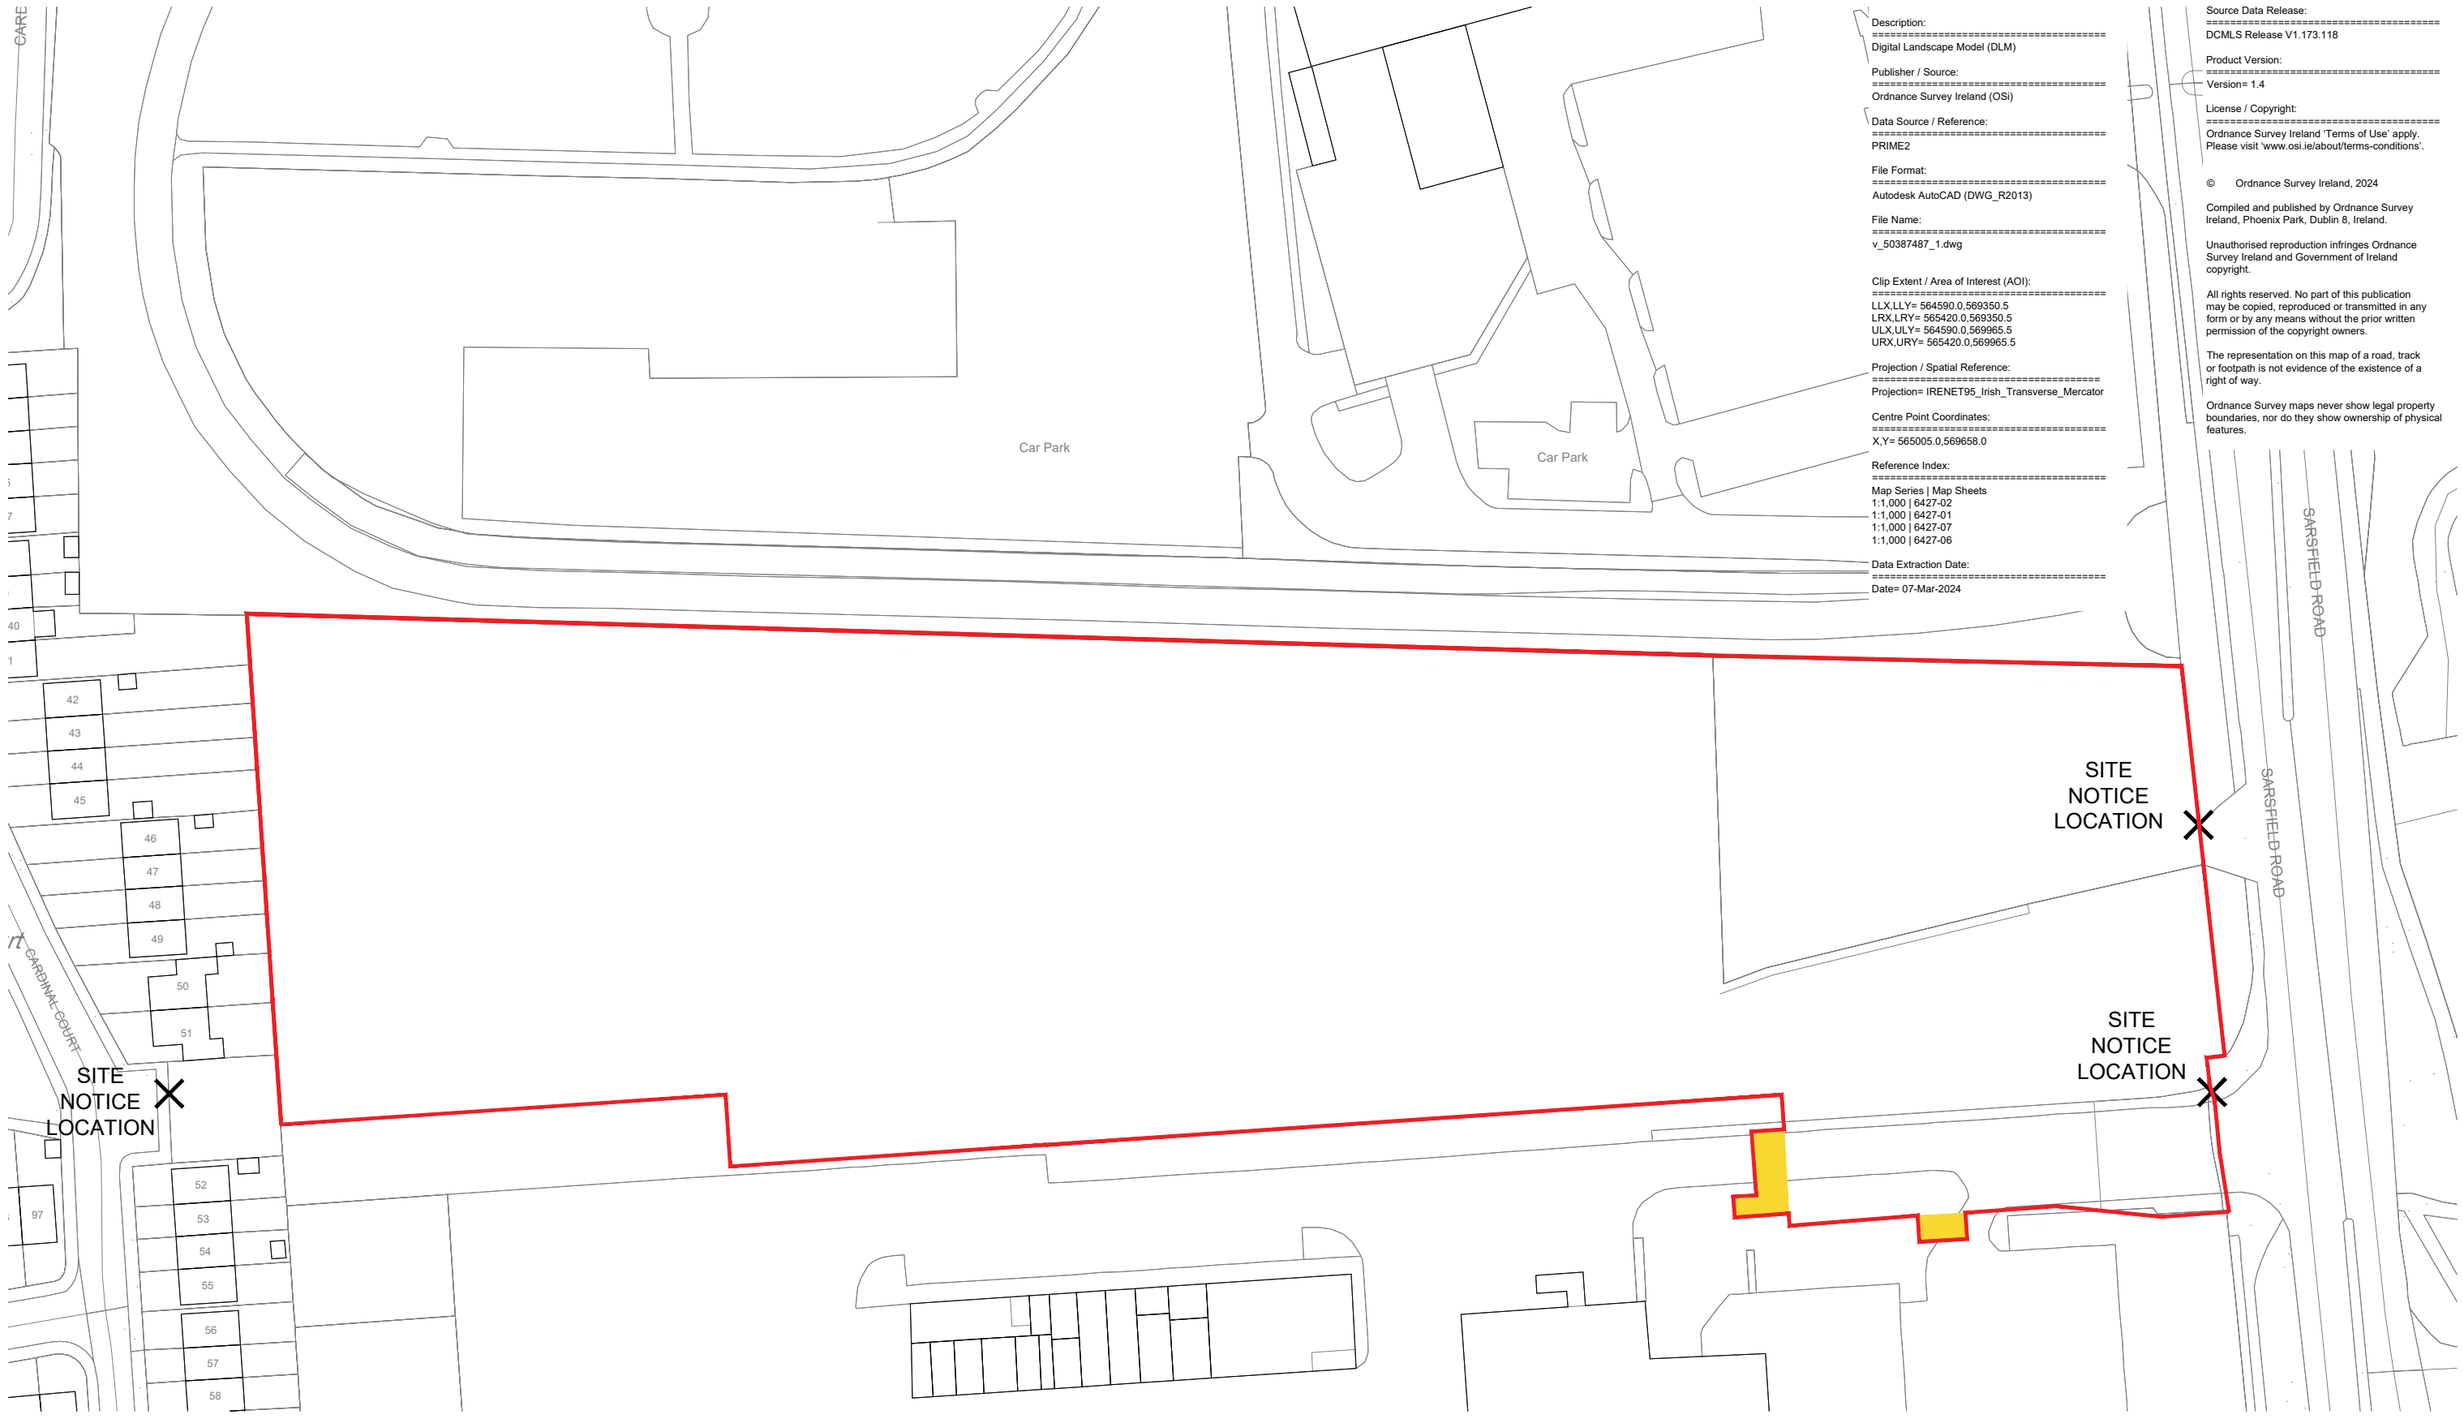

Description:
Digital Landscape Model (DLM)

Publisher / Source:
Ordnance Survey Ireland (OSi)

Data Source / Reference:
PRIME2

File Format:
Autodesk AutoCAD (DWG_R2013)

File Name:
v_50387487_1.dwg

Clip Extent / Area of Interest (AOI):
LLX,LLY= 564590.0,569350.5
LRX,LRY= 565420.0,569350.5
ULX,ULY= 564590.0,569965.5
URX,URY= 565420.0,569965.5

Projection / Spatial Reference:
Projection= IRENET95_Irish_Transverse_Mercator

Centre Point Coordinates:
X,Y= 565005.0,569658.0

Reference Index:
Map Series | Map Sheets
1:1,000 | 6427-02
1:1,000 | 6427-01
1:1,000 | 6427-07
1:1,000 | 6427-06

Data Extraction Date:
Date= 07-Mar-2024

Source Data Release:
DCMLS Release V1.173.118

Product Version:
Version= 1.4

License / Copyright:
Ordnance Survey Ireland 'Terms of Use' apply.
Please visit 'www.osi.ie/about/terms-conditions'.

© Ordnance Survey Ireland, 2024

Compiled and published by Ordnance Survey Ireland, Phoenix Park, Dublin 8, Ireland.

Unauthorised reproduction infringes Ordnance Survey Ireland and Government of Ireland copyright.

All rights reserved. No part of this publication may be copied, reproduced or transmitted in any form or by any means without the prior written permission of the copyright owners.

The representation on this map of a road, track or footpath is not evidence of the existence of a right of way.

Ordnance Survey maps never show legal property boundaries, nor do they show ownership of physical features.

DO NOT SCALE FROM THIS DRAWING. USE FIGURED DIMENSIONS IN ALL CASES. VERIFY DIMENSIONS ON SITE AND REPORT ANY DISCREPANCIES TO THE ARCHITECTS IMMEDIATELY. THIS DRAWING TO BE READ IN CONJUNCTION WITH THE ARCHITECTS SPECIFICATION. © THIS DRAWING IS COPYRIGHT AND MAY ONLY BE REPRODUCED WITH THE ARCHITECTS PERMISSION.

REV	DATE	DRN	ISSUE

ORIGINAL SHEET SIZE = A3

NOTES

Legend :

- Site Boundary
- Land in ESB ownership - Letter of Consent accompanies application.

N

PLANNING PERMISSION

JOB
LRD at Lands Adjoining the ESB Networks DAC Office, Farrandahadore More, Sarsfield Road, Wilton, Cork City

CLIENT
Land Development Agency

DRAWING
Site Location Map

DATE	FEB 2025	SCALE	1:1000 @ A3
DRN.	A. Keniry	CHECKED	P. Mulligan

reddy architecture+urbanism
Reddy Architecture + Urbanism
Cork Office,
Douglas Business Centre, Carrigaline Road, Douglas, Co. Cork
T: +353 (0)21 4362922
W: www.reddyarchitecture.com
E: cork@reddyarchitecture.com

DWG NO. WLT-06 -SW XX -DR-RAU-AR- 1001

REVISION